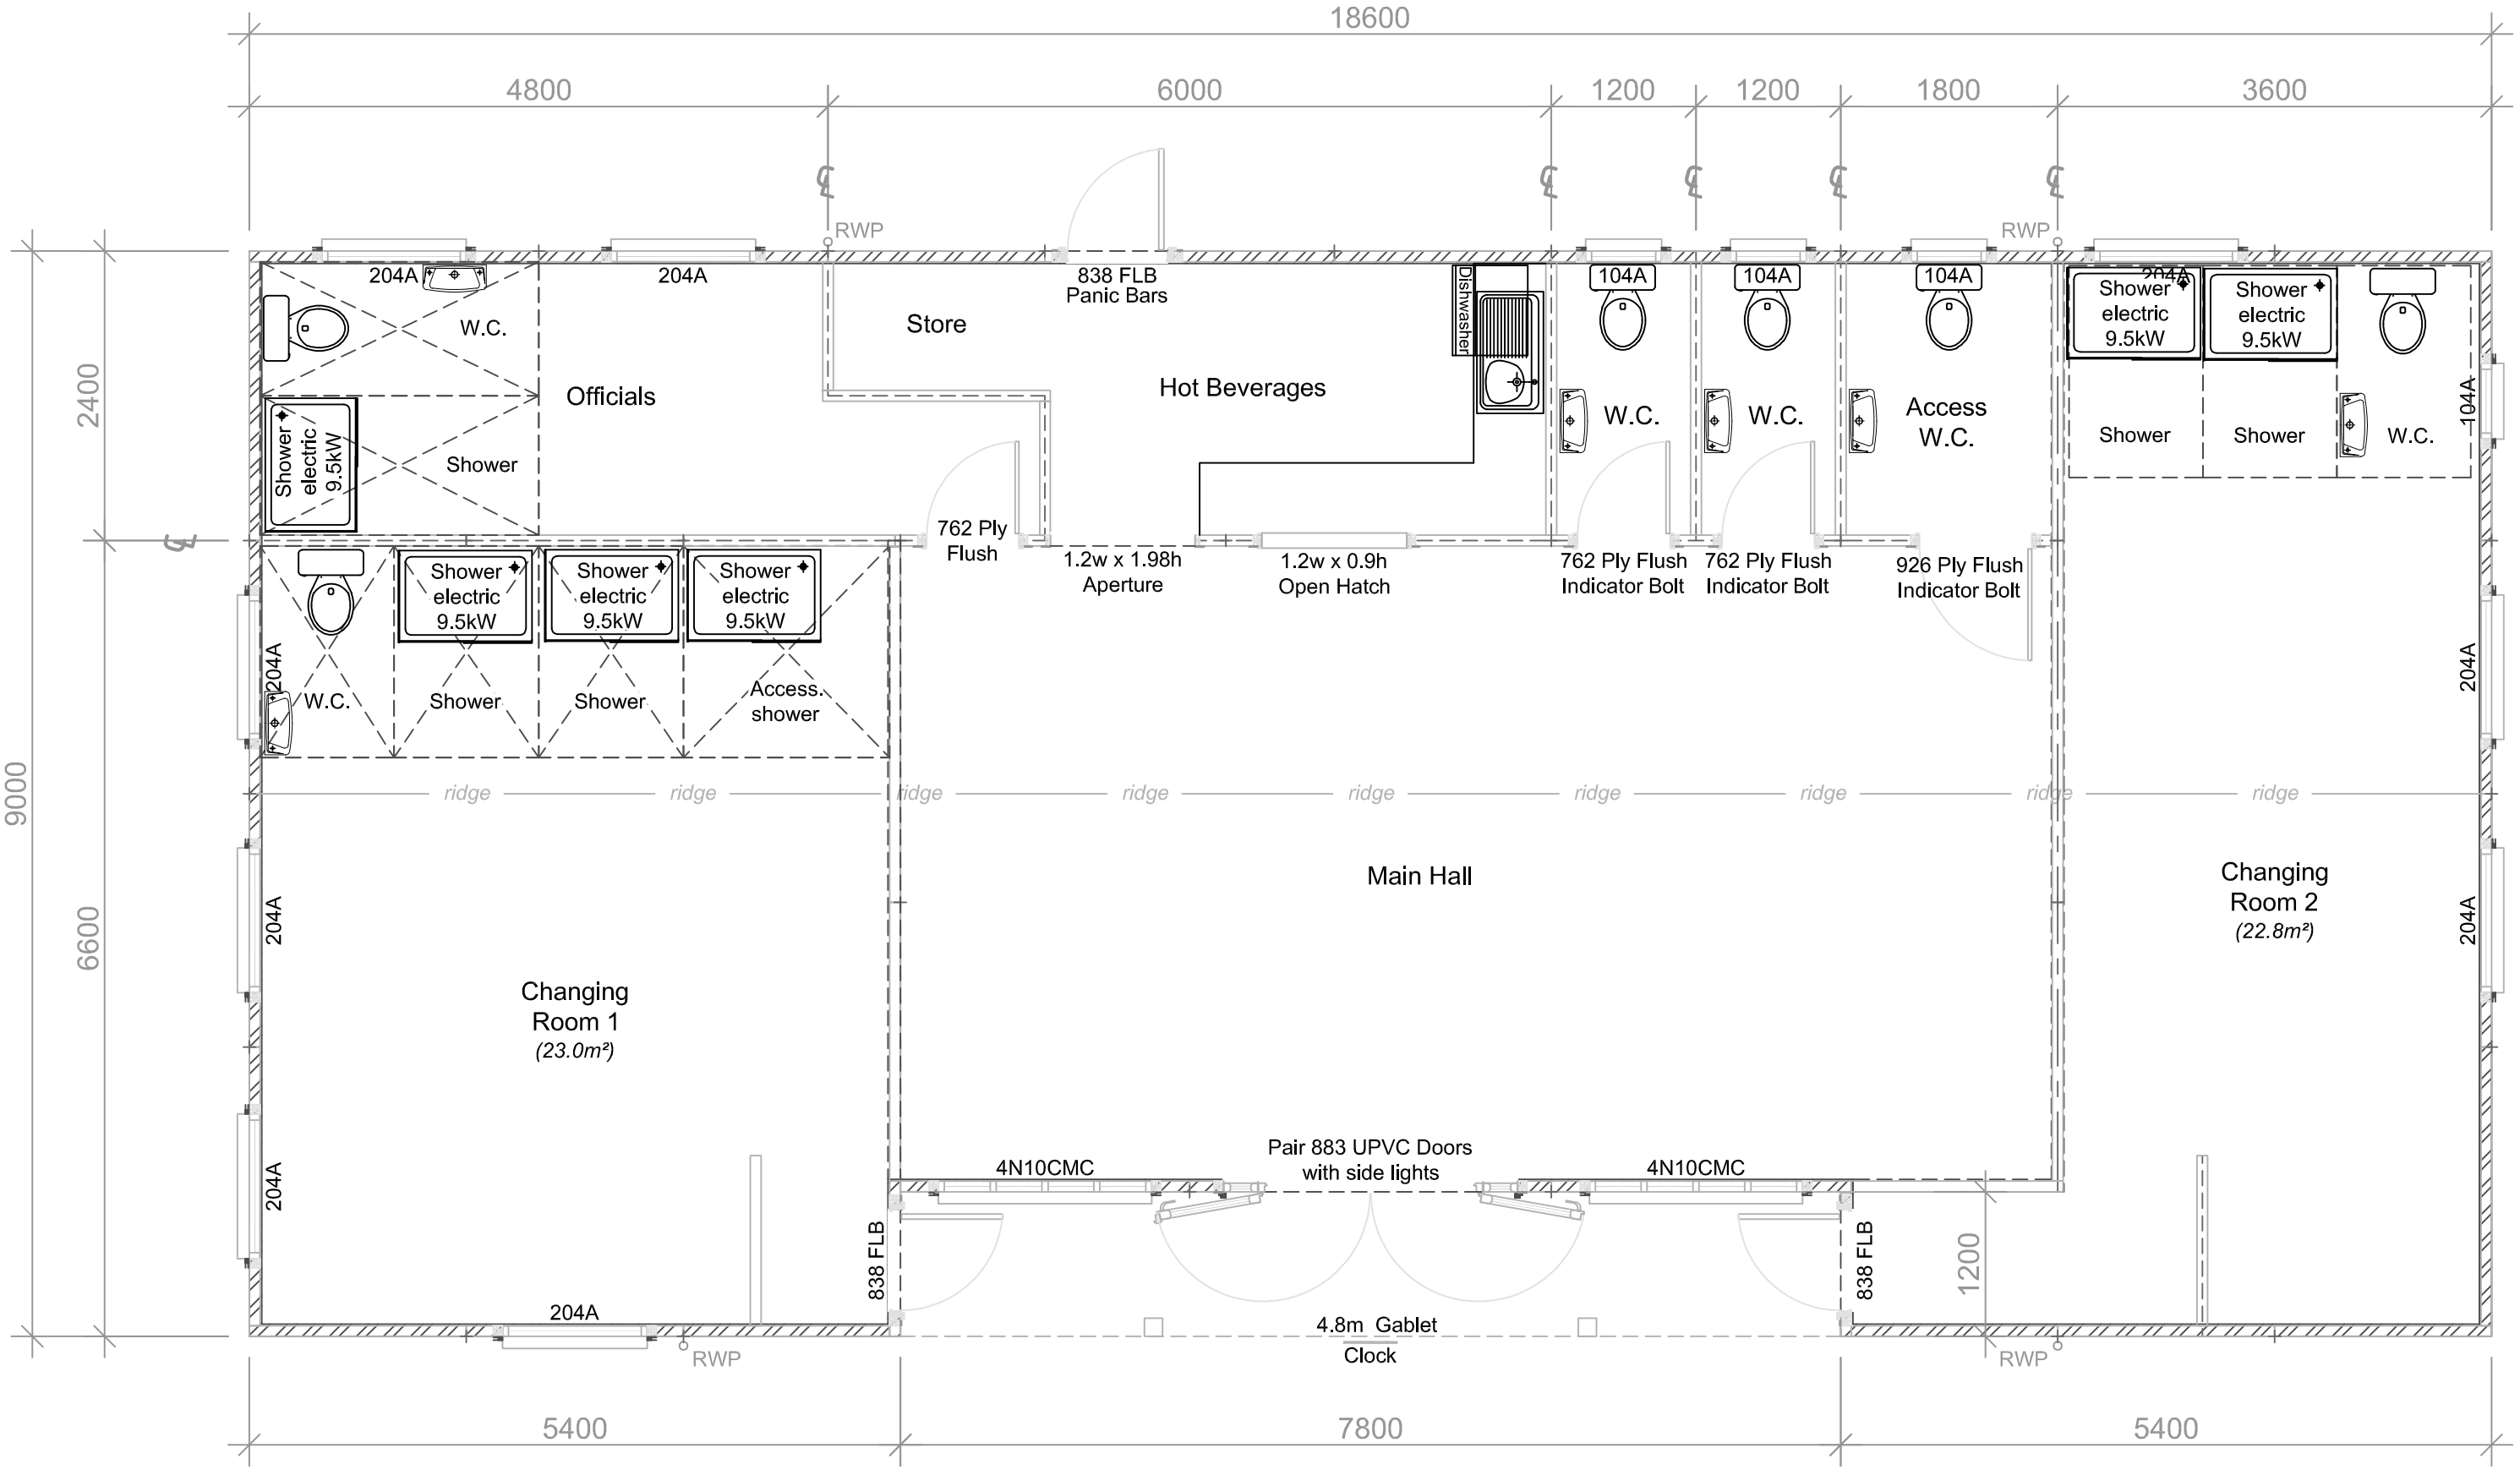SNITTERFIELD PAVILION
PROPOSED PLUMBING LAYOUT
REV A