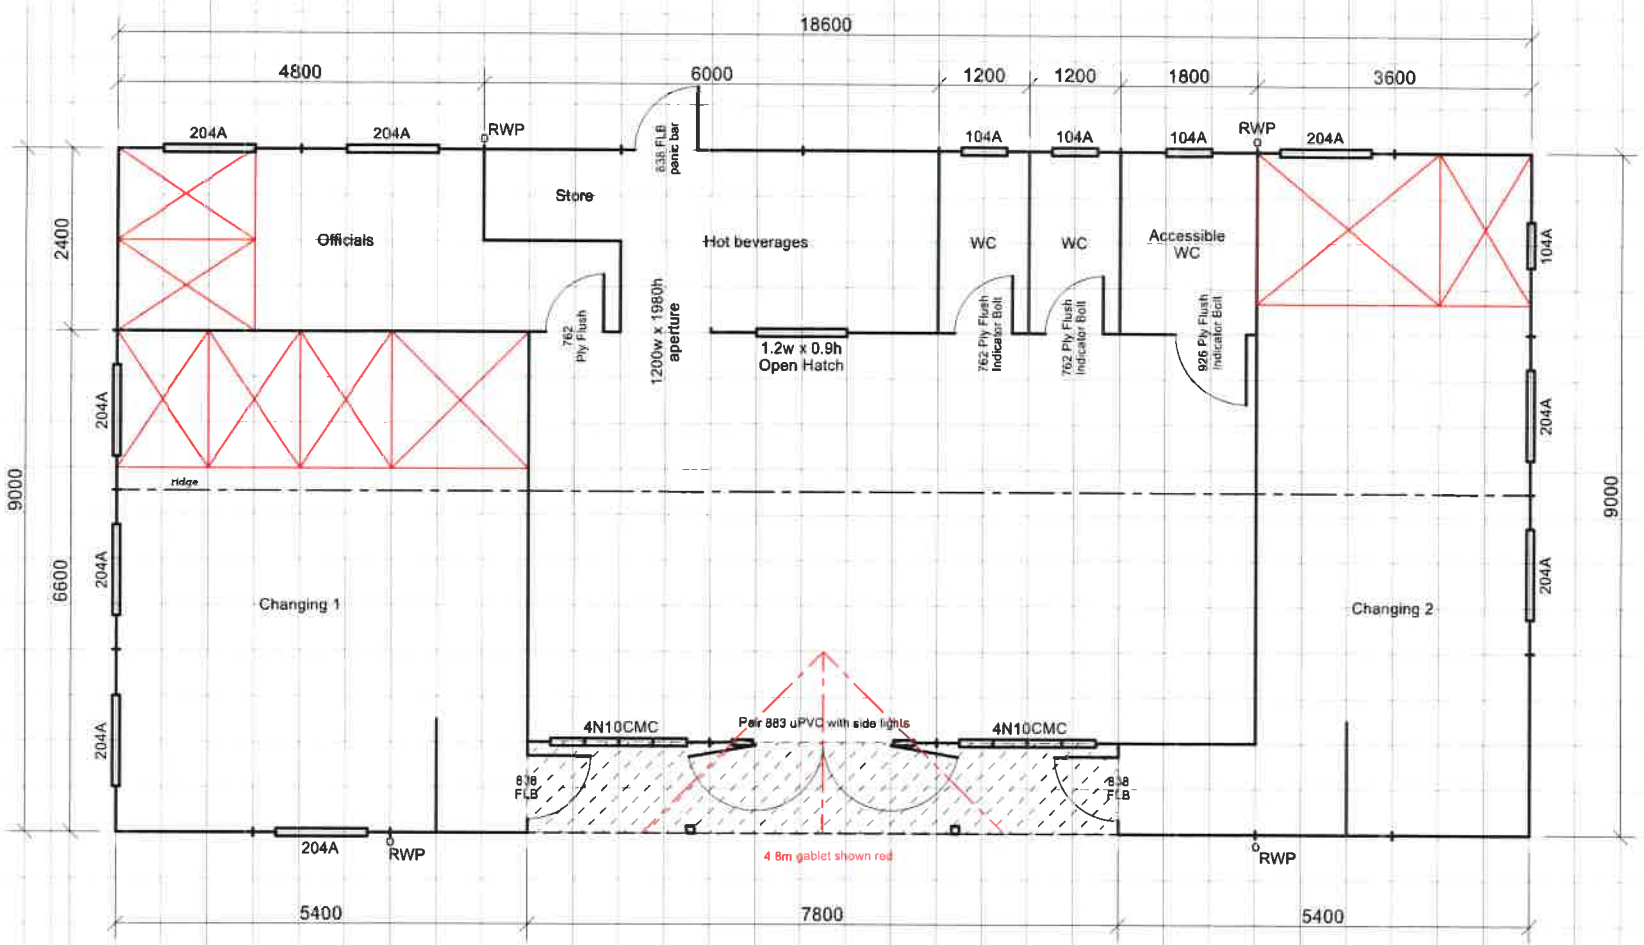

Indicates individual WC and shower cubicle partitions sourced via your plumbing contractor

Each grid square represents 0.6m (2').

PASSMORES
High Street, Strood, Rochester, Kent. ME24DR
Tel: 01634 290033 info@passmores.co.uk
Fax: 01634 290084 www.passmores.co.uk

Customer	Description	Date	Drawn By	Checked By	Scale	Rev	Description	Date
Snitterfield Cricket Club CV37 postal area	18.6m x 7.8m/9.0m Club Range	11.09.2023	TRNS		1:100 @ A4			
		Drawing No. 23-4010			Rev			